OLSSON ASSOCIATES
CONSULTING ENGINEERS
1111 LINCOLN MALL, P.O. BOX 84608, LINCOLN, NE 68501, (402) 474-6311

ELECTRICAL DISTRIBUTION SYSTEM MAP
CITY OF ALLIANCE – NORTH

CITY OF ALLIANCE
BOX BUTTE COUNTY,
NEBRASKA 69301

drawn by: JB/AC
checked by: R.C.Bailey
project no: 200-0887
drawing no: 1006
date: 10/16/07

revisions:

SHEET
1 OF 1

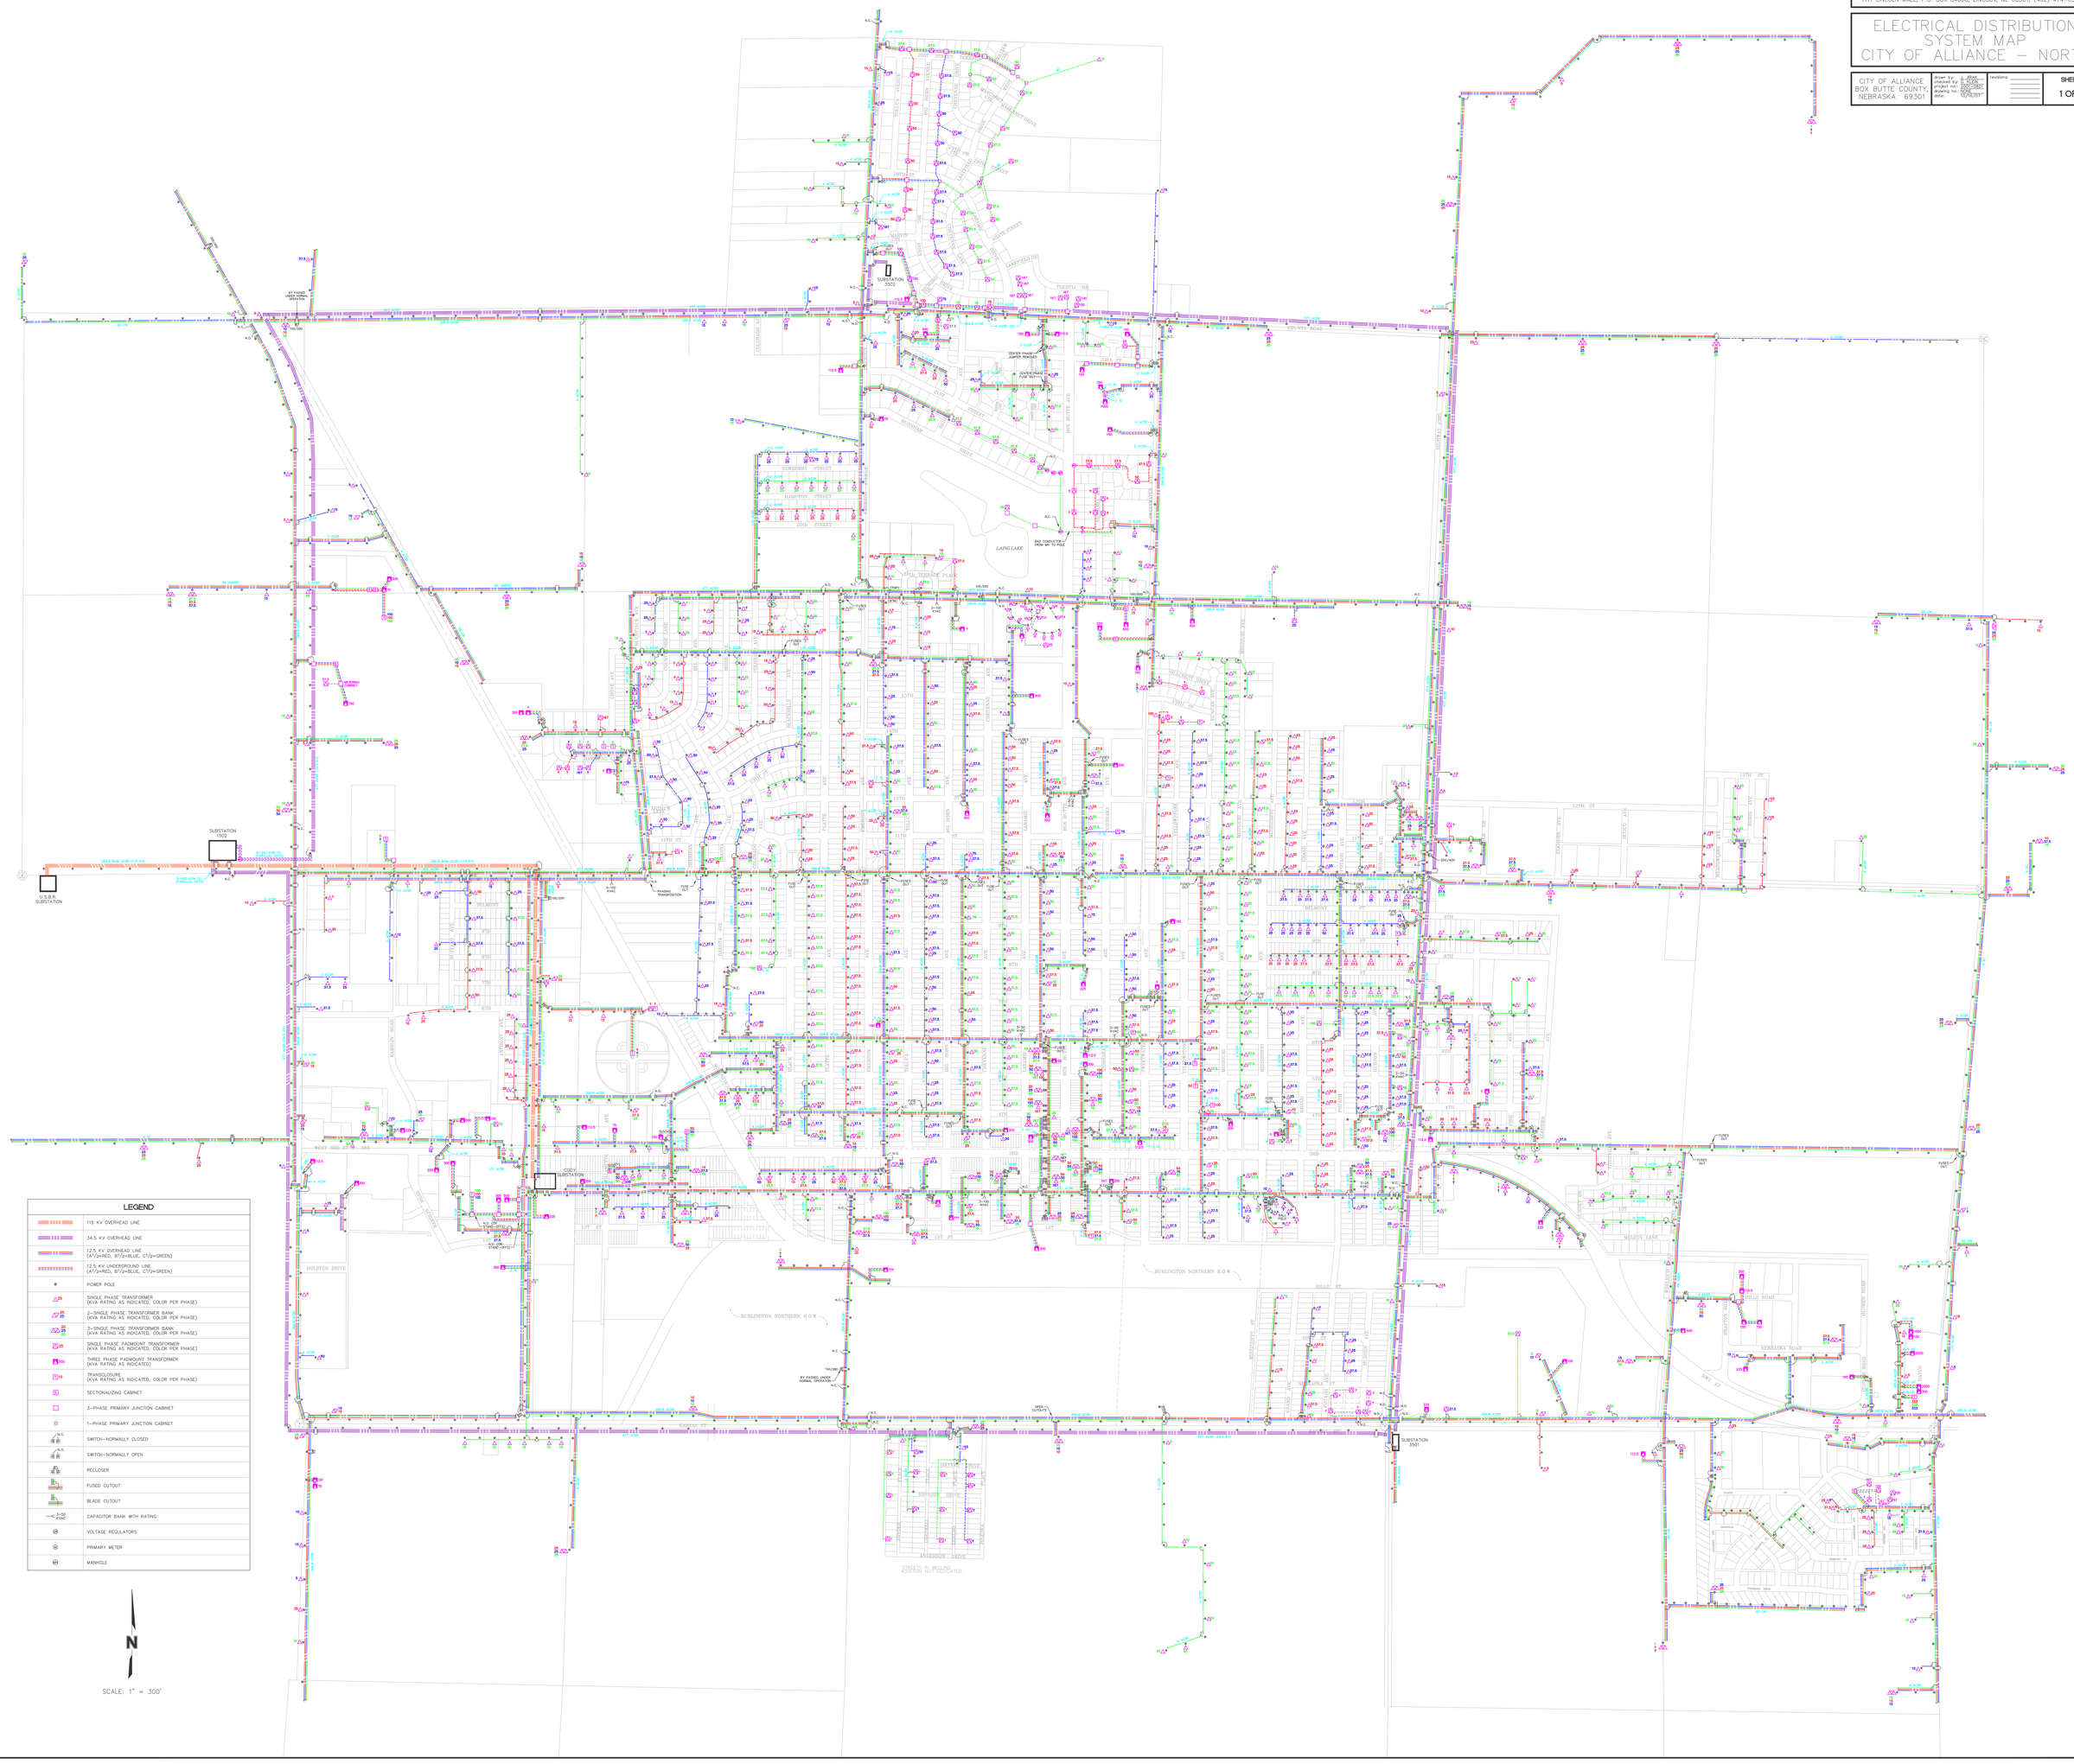
SUBSTATION 5502
SUBSTATION 1502
U.S.B.R. SUBSTATION
SUBSTATION 2001
COOY SUBSTATION
LAING LAKE
BURLINGTON NORTHERN R.O.W.
COUNTY ROAD
HOLSTEIN DRIVE
ANDERSON DRIVE
NEBRASKA ROAD
MELODY LANE
HILLS ROAD
HUDSON ROAD
BOX BUTTE AVE
BIG BEAR AVE
